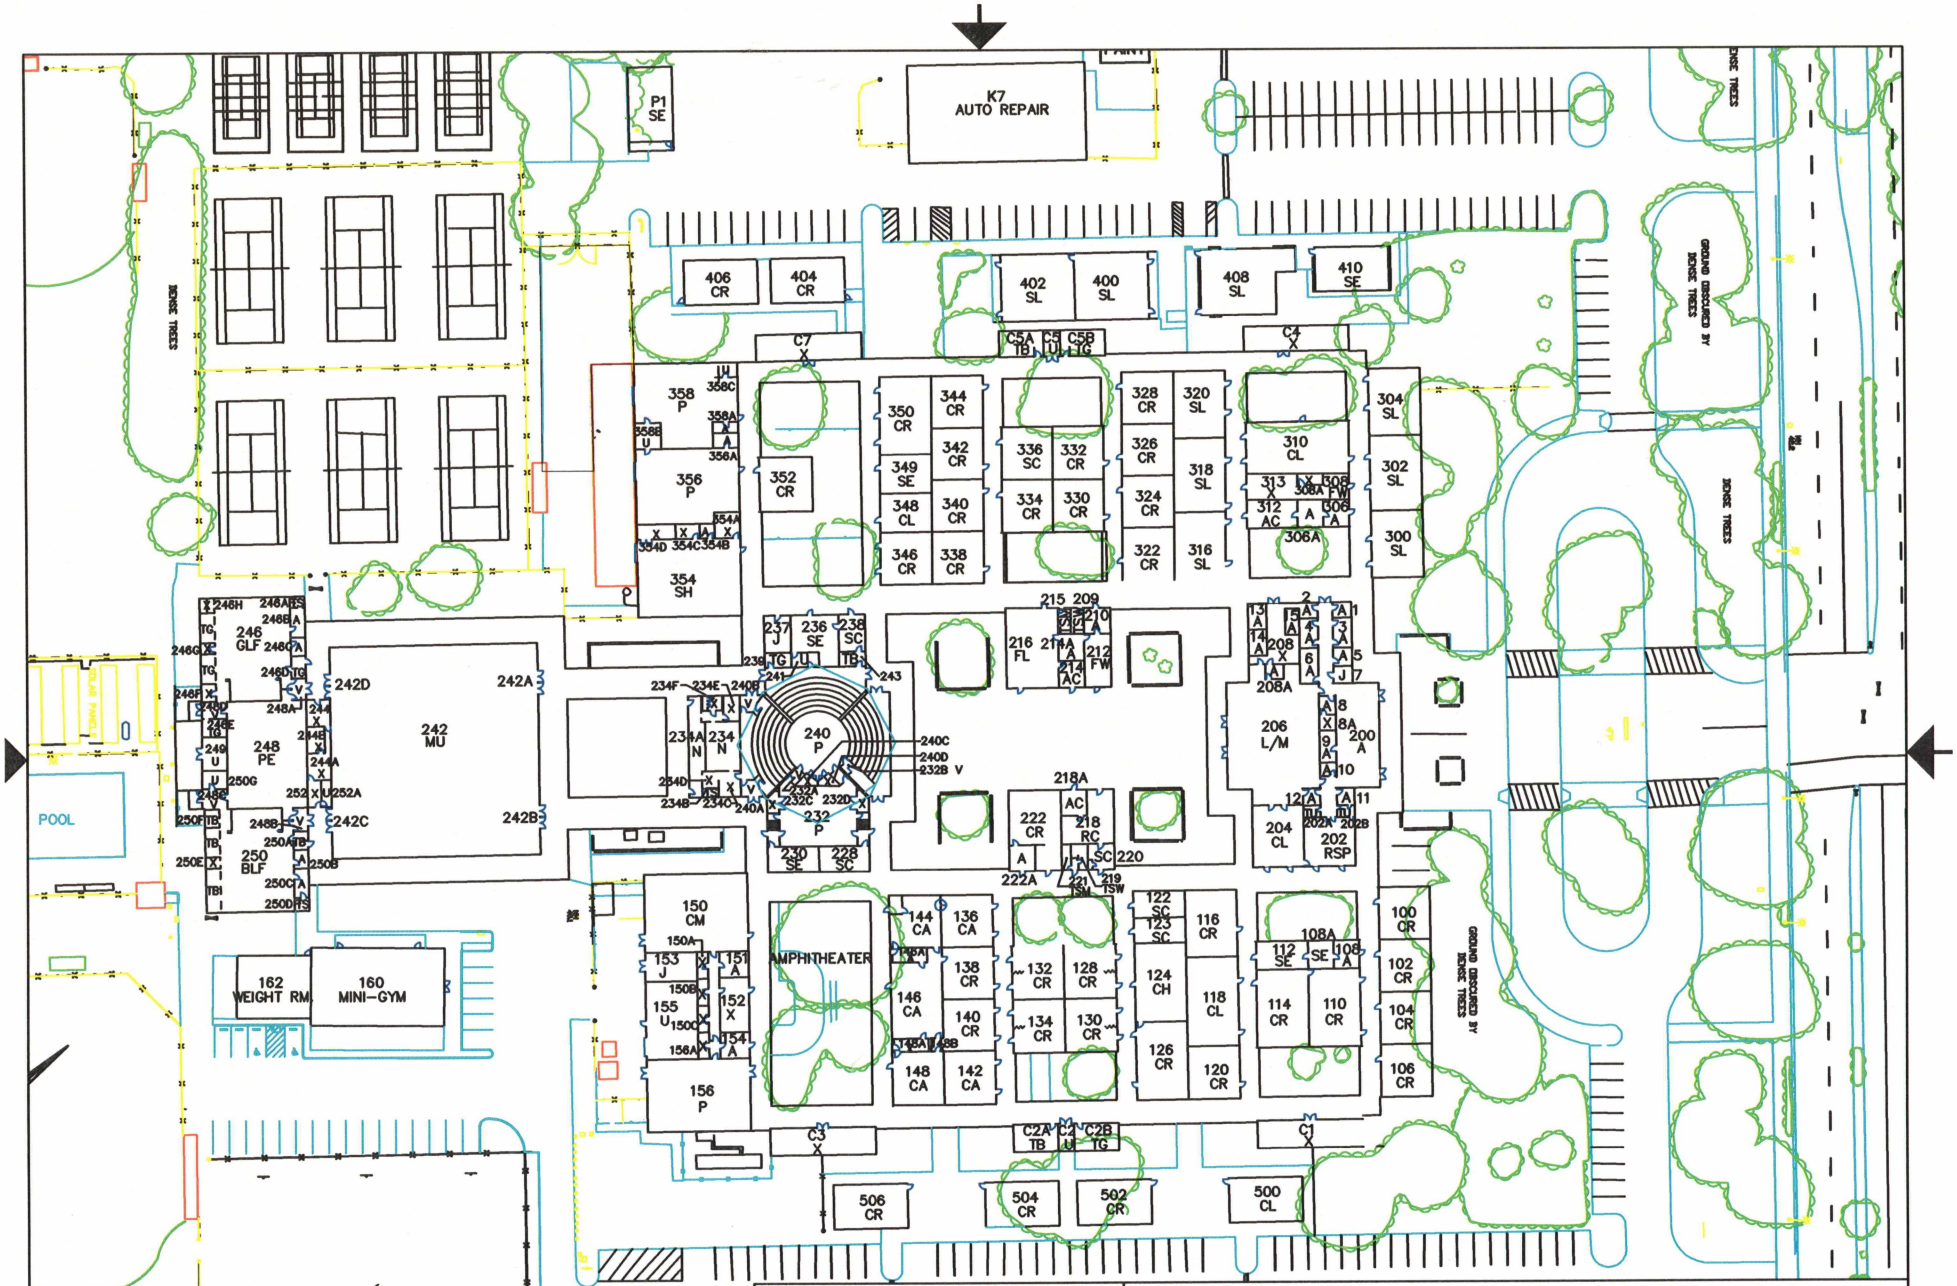

FREMONT UNIFIED SCHOOL DISTRICT
4210 TECHNOLOGY DR.
FREMONT CA. 94538
FACILITIES DEPT.
510-979-7700

SITE FLOOR PLAN
052 KENNEDY HIGH SCHOOL
39999 BLACOW STREET
FREMONT, CA 94538

SIZE A	PROJECT NO.	DWG NO. 052-0-0-1a	REV 2
SCALE 1"=100'	DATE 10-18-05	SHEET 1 OF 1	